A PLAN OF THE INTENDED NAVIGABLE CANAL, from the WORCESTER & BIRMINGHAM CANAL at KINGS NORTON, in the COUNTY of WORCESTER; to STRATFORD UPON AVON, in the COUNTY of WARWICK; also the collateral Branches to GRAFTON &c.

Surveyed by John Snape

1792.

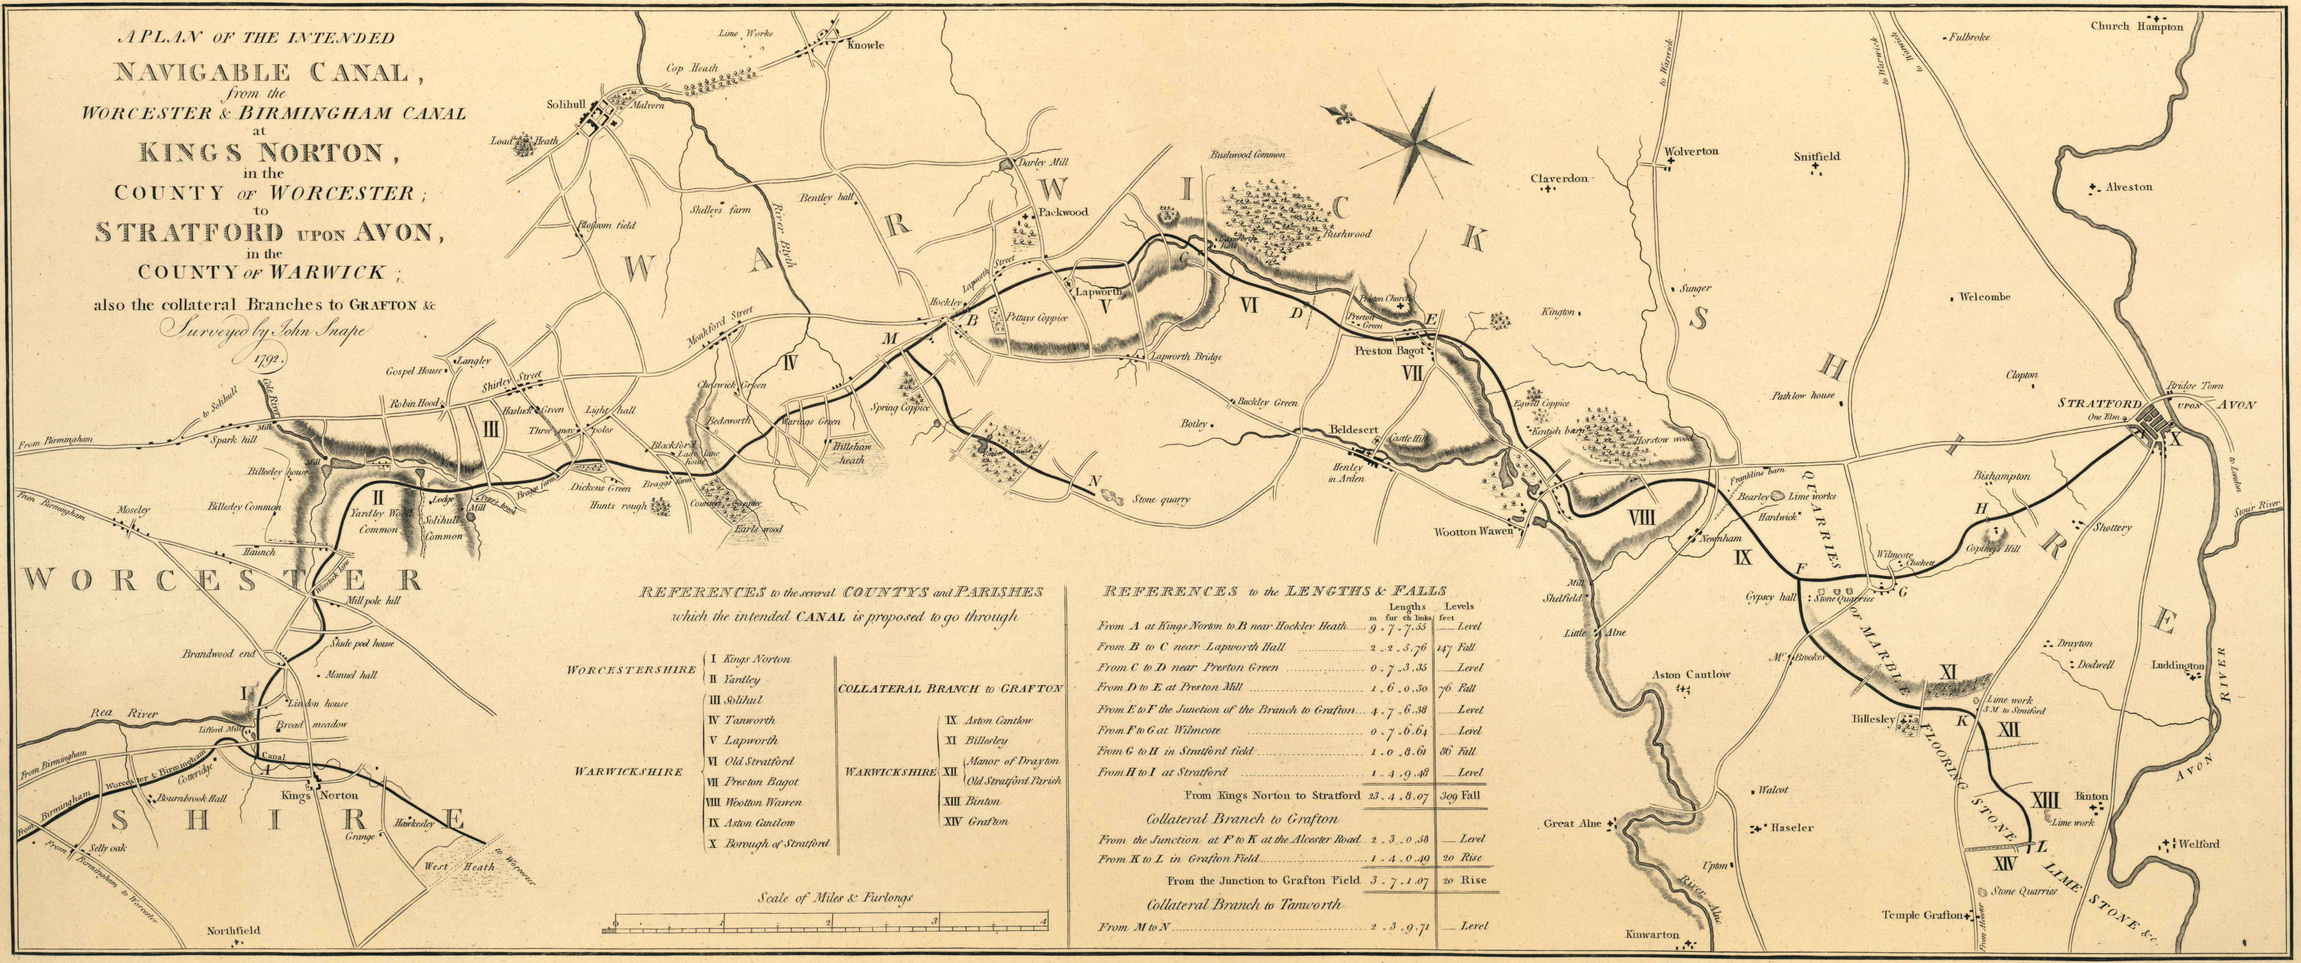

REFERENCES to the several COUNTYS and PARISHES which the intended CANAL is proposed to go through

WORCESTERSHIRE

- I Kings Norton
- II Yardley
- III Solihul
- IV Tanworth
- V Lapworth
- VI Old Stratford
- VII Preston Bagot
- VIII Wootton Warren
- IX Aston Cantlow
- X Borough of Stratford

COLLATERAL BRANCH to GRAFTON

WARWICKSHIRE

- IX Aston Cantlow
- XI Billesley
- XII Manor of Drayton, Old Stratford Parish
- XIII Binton
- XIV Grafton

Scale of Miles & Furlongs

0 1 2 3 4

REFERENCES to the LENGTHS & FALLS

	Lengths m	fur	ch links	Levels feet	
From A at Kings Norton to B near Hockley Heath	9	7	7.55		Level
From B to C near Lapworth Hall	2	2	5.76	117	Fall
From C to D near Preston Green	0	7	3.35		Level
From D to E at Preston Mill	1	6	0.50	76	Fall
From E to F the Junction of the Branch to Grafton	4	7	6.38		Level
From F to G at Wilmcote	0	7	6.64		Level
From G to H in Stratford field	1	0	8.61	86	Fall
From H to I at Stratford	1	4	9.48		Level
From Kings Norton to Stratford	23	4	8.07	309	Fall
Collateral Branch to Grafton					
From the Junction at F to K at the Alcester Road	2	3	0.58		Level
From K to L in Grafton Field	1	4	0.49	20	Rise
From the Junction to Grafton Field	3	7	1.07	20	Rise
Collateral Branch to Tanworth					
From M to N	2	3	9.71		Level

2010 Ministerio de Cultura